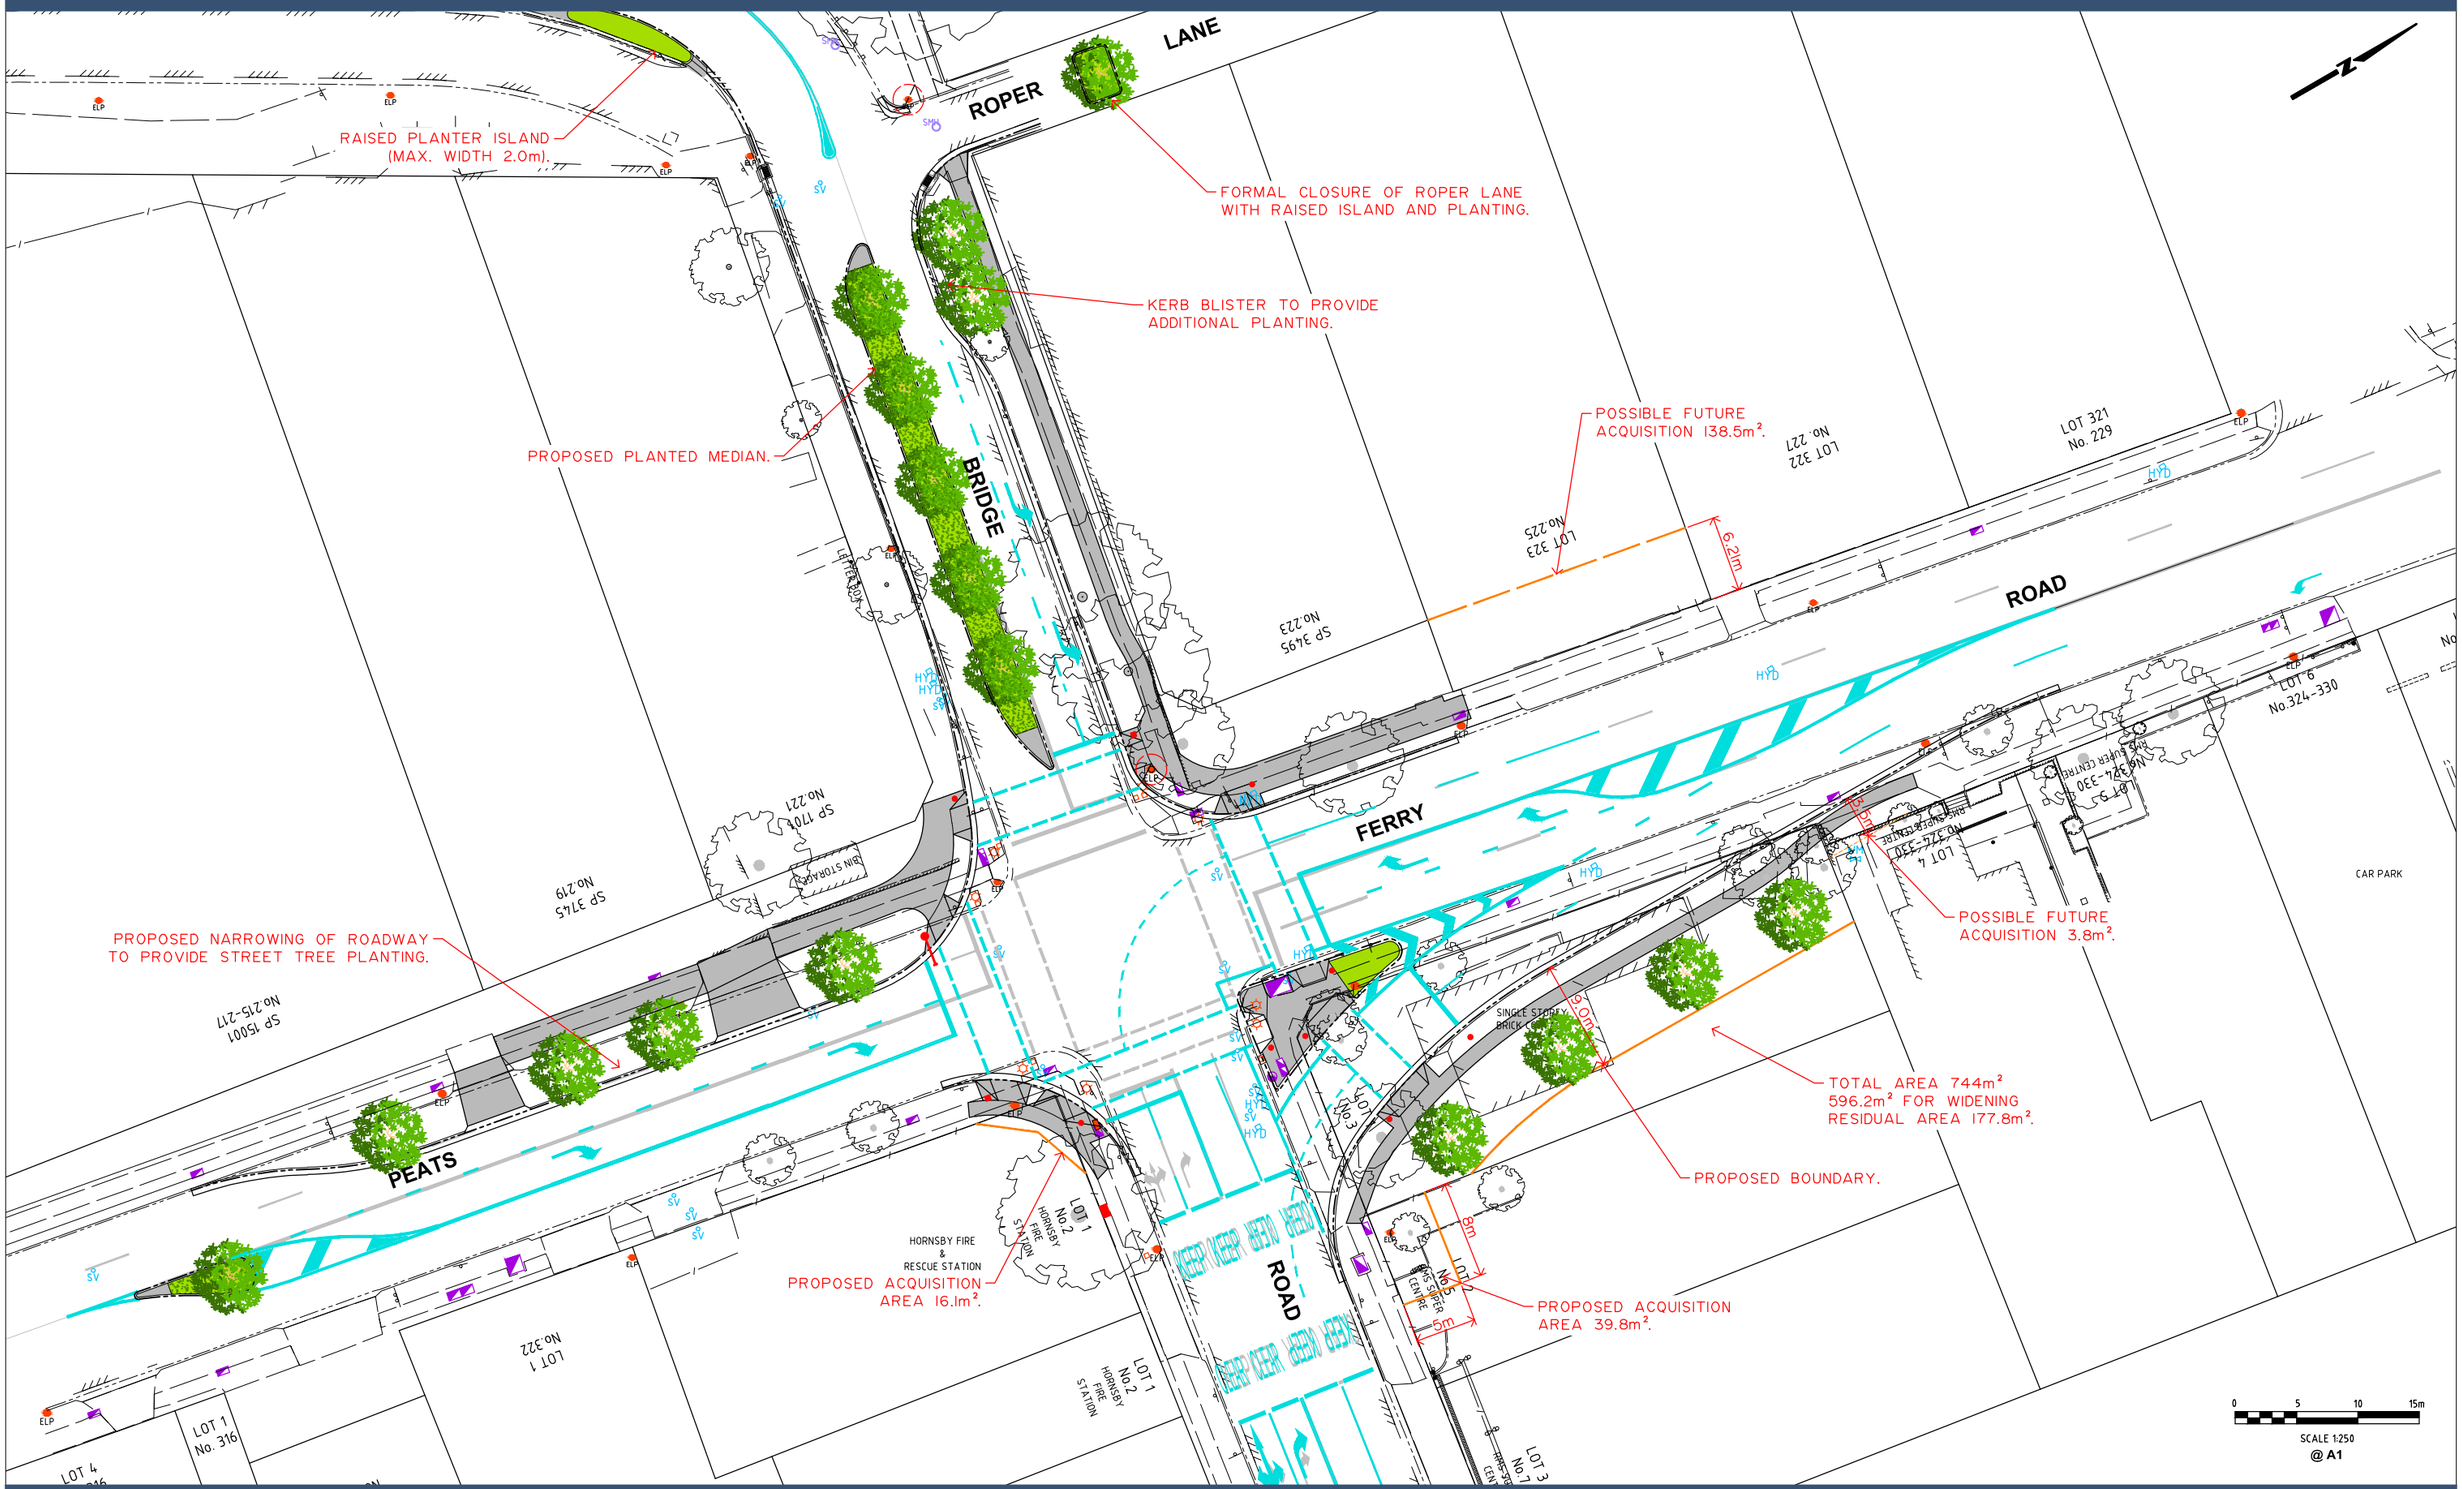

Design and Construction Branch
Hornsby Shire Council
296 Peats Ferry Road, Hornsby
PO Box 37, Hornsby NSW 1630

Telephone 9847 6666
8.30am-5pm Monday to Friday

hornsby.nsw.gov.au

BRIDGE ROAD, HORNSBY
PROPOSED INTERSECTION UPGRADE AT PEATS FERRY ROAD

CONCEPT PLAN

HORNSBY SHIRE COUNCIL

H:\\\Bridge Rd TCS 100343\Design\ACAD\Bridge Rd Civil Design Rolls Royce.dwg